




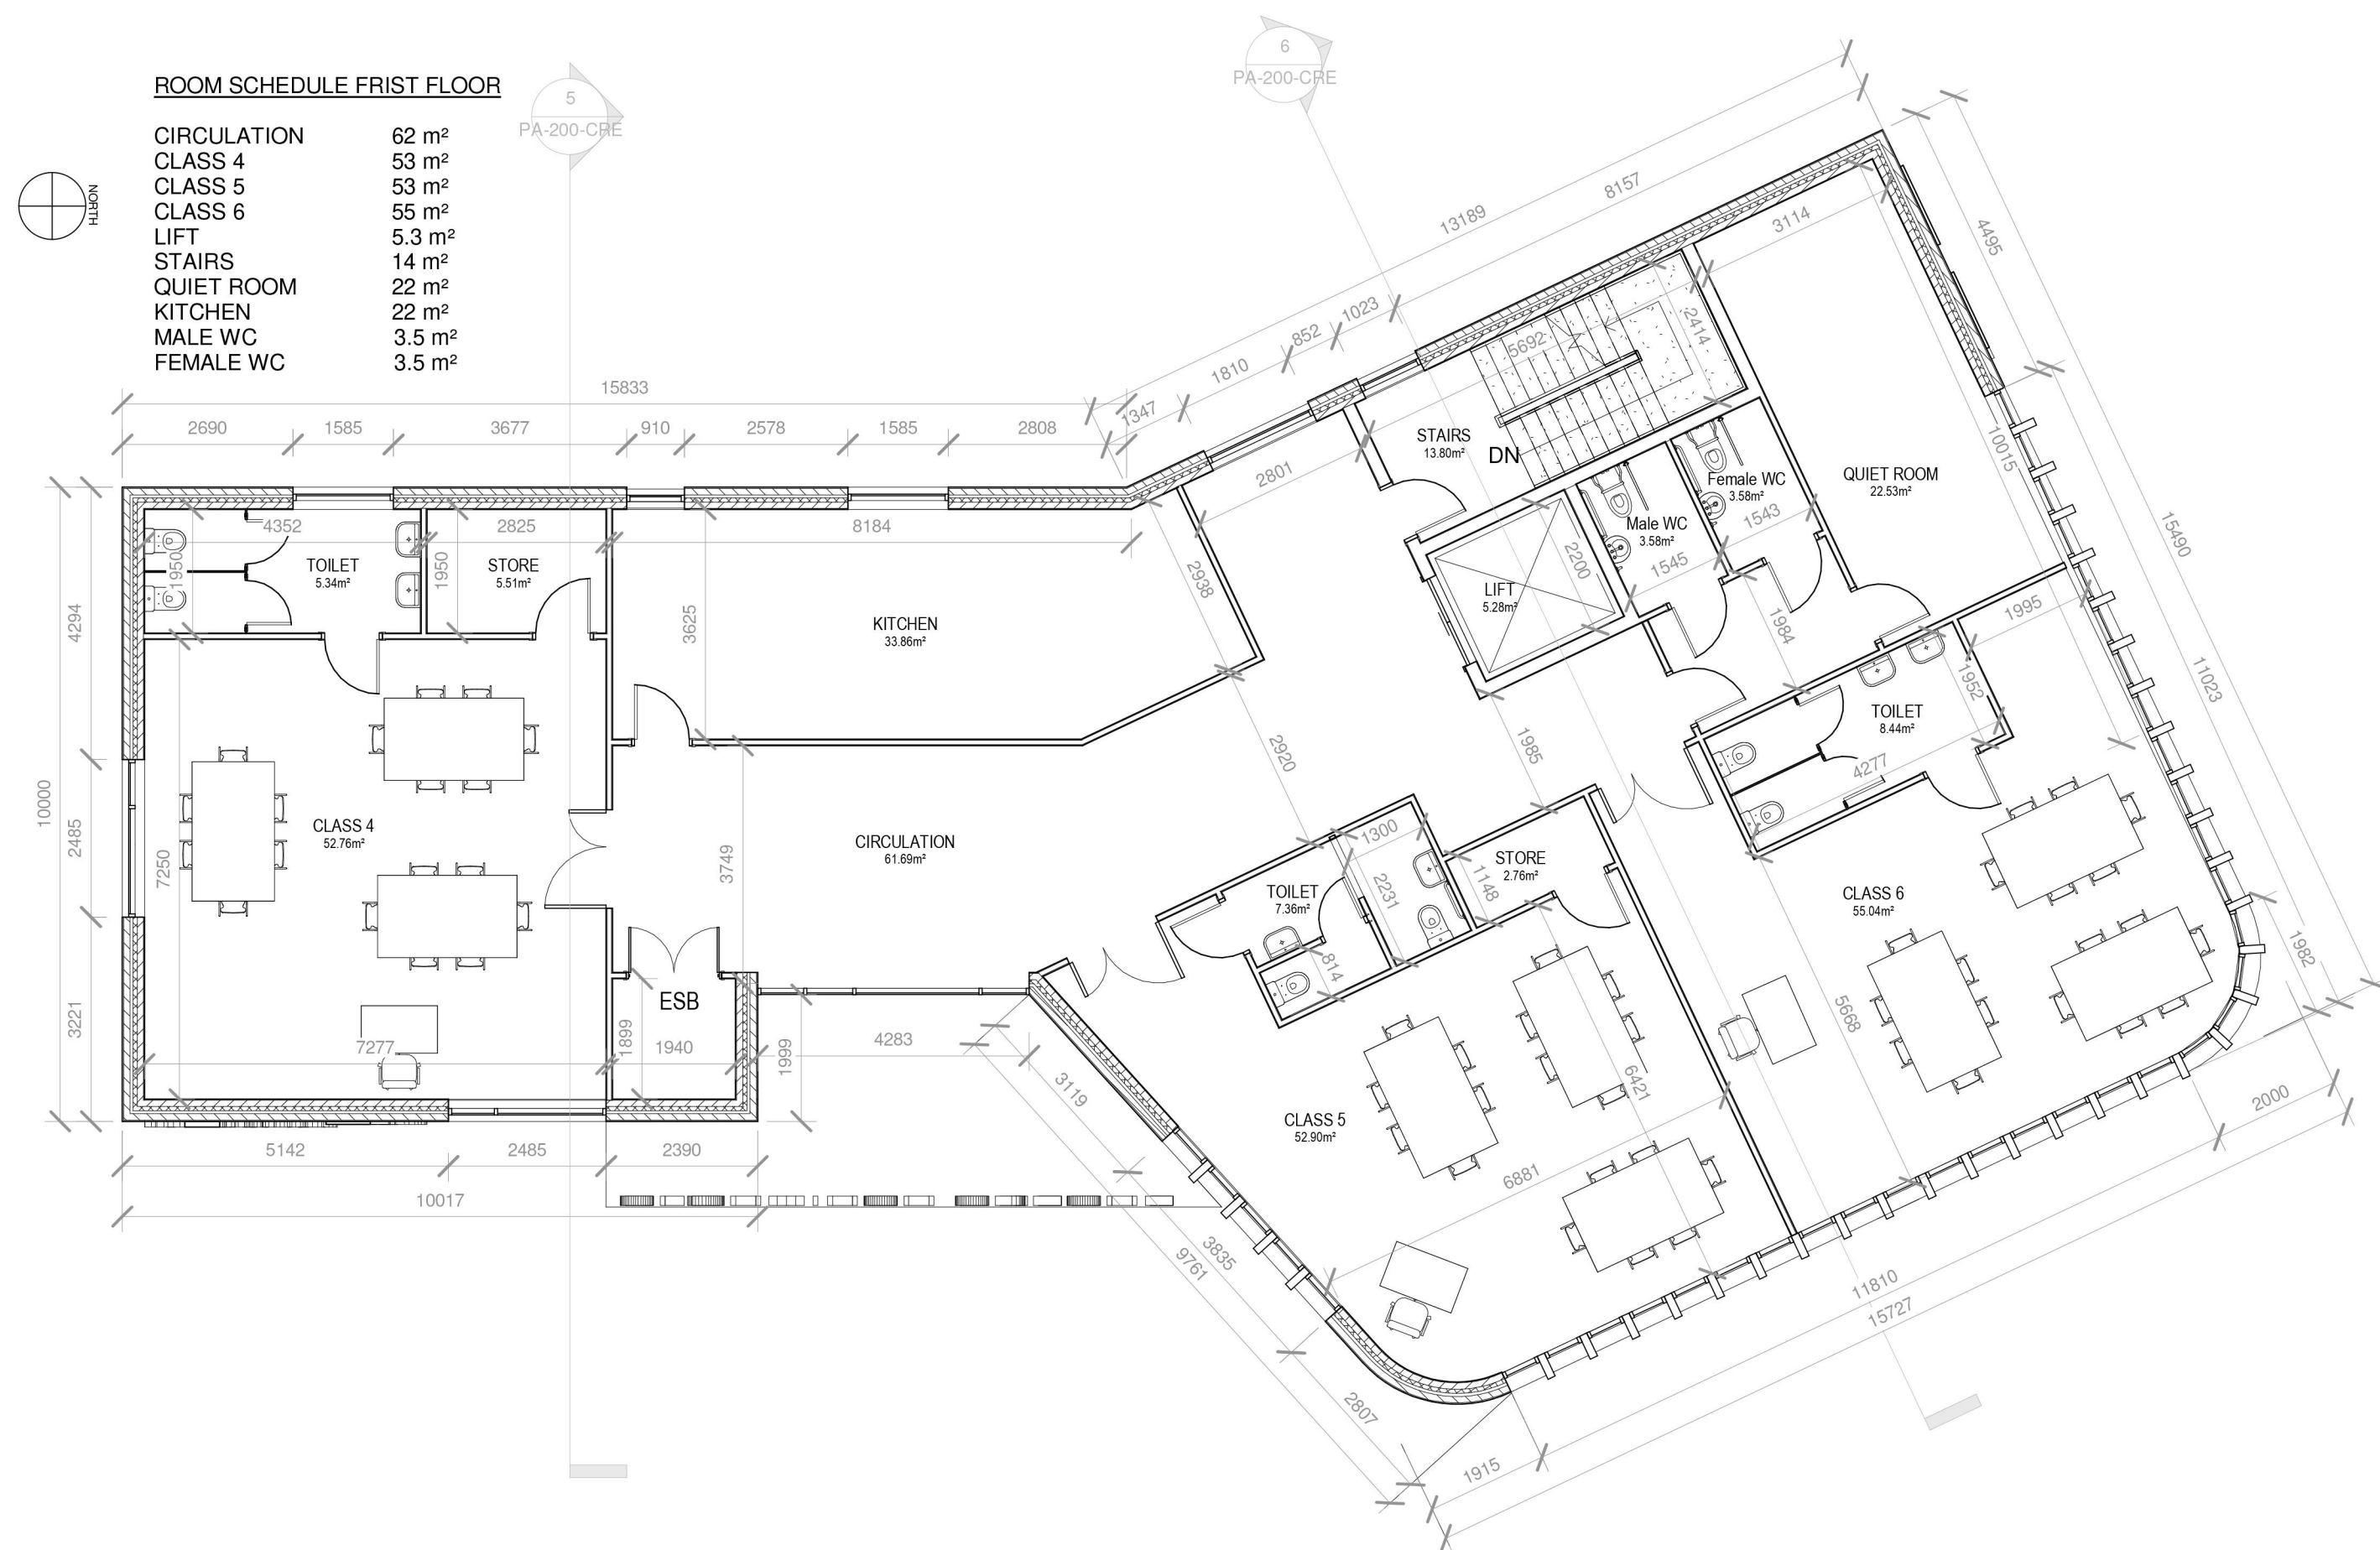

2 CRECHE-First Floor Plan
1 : 100

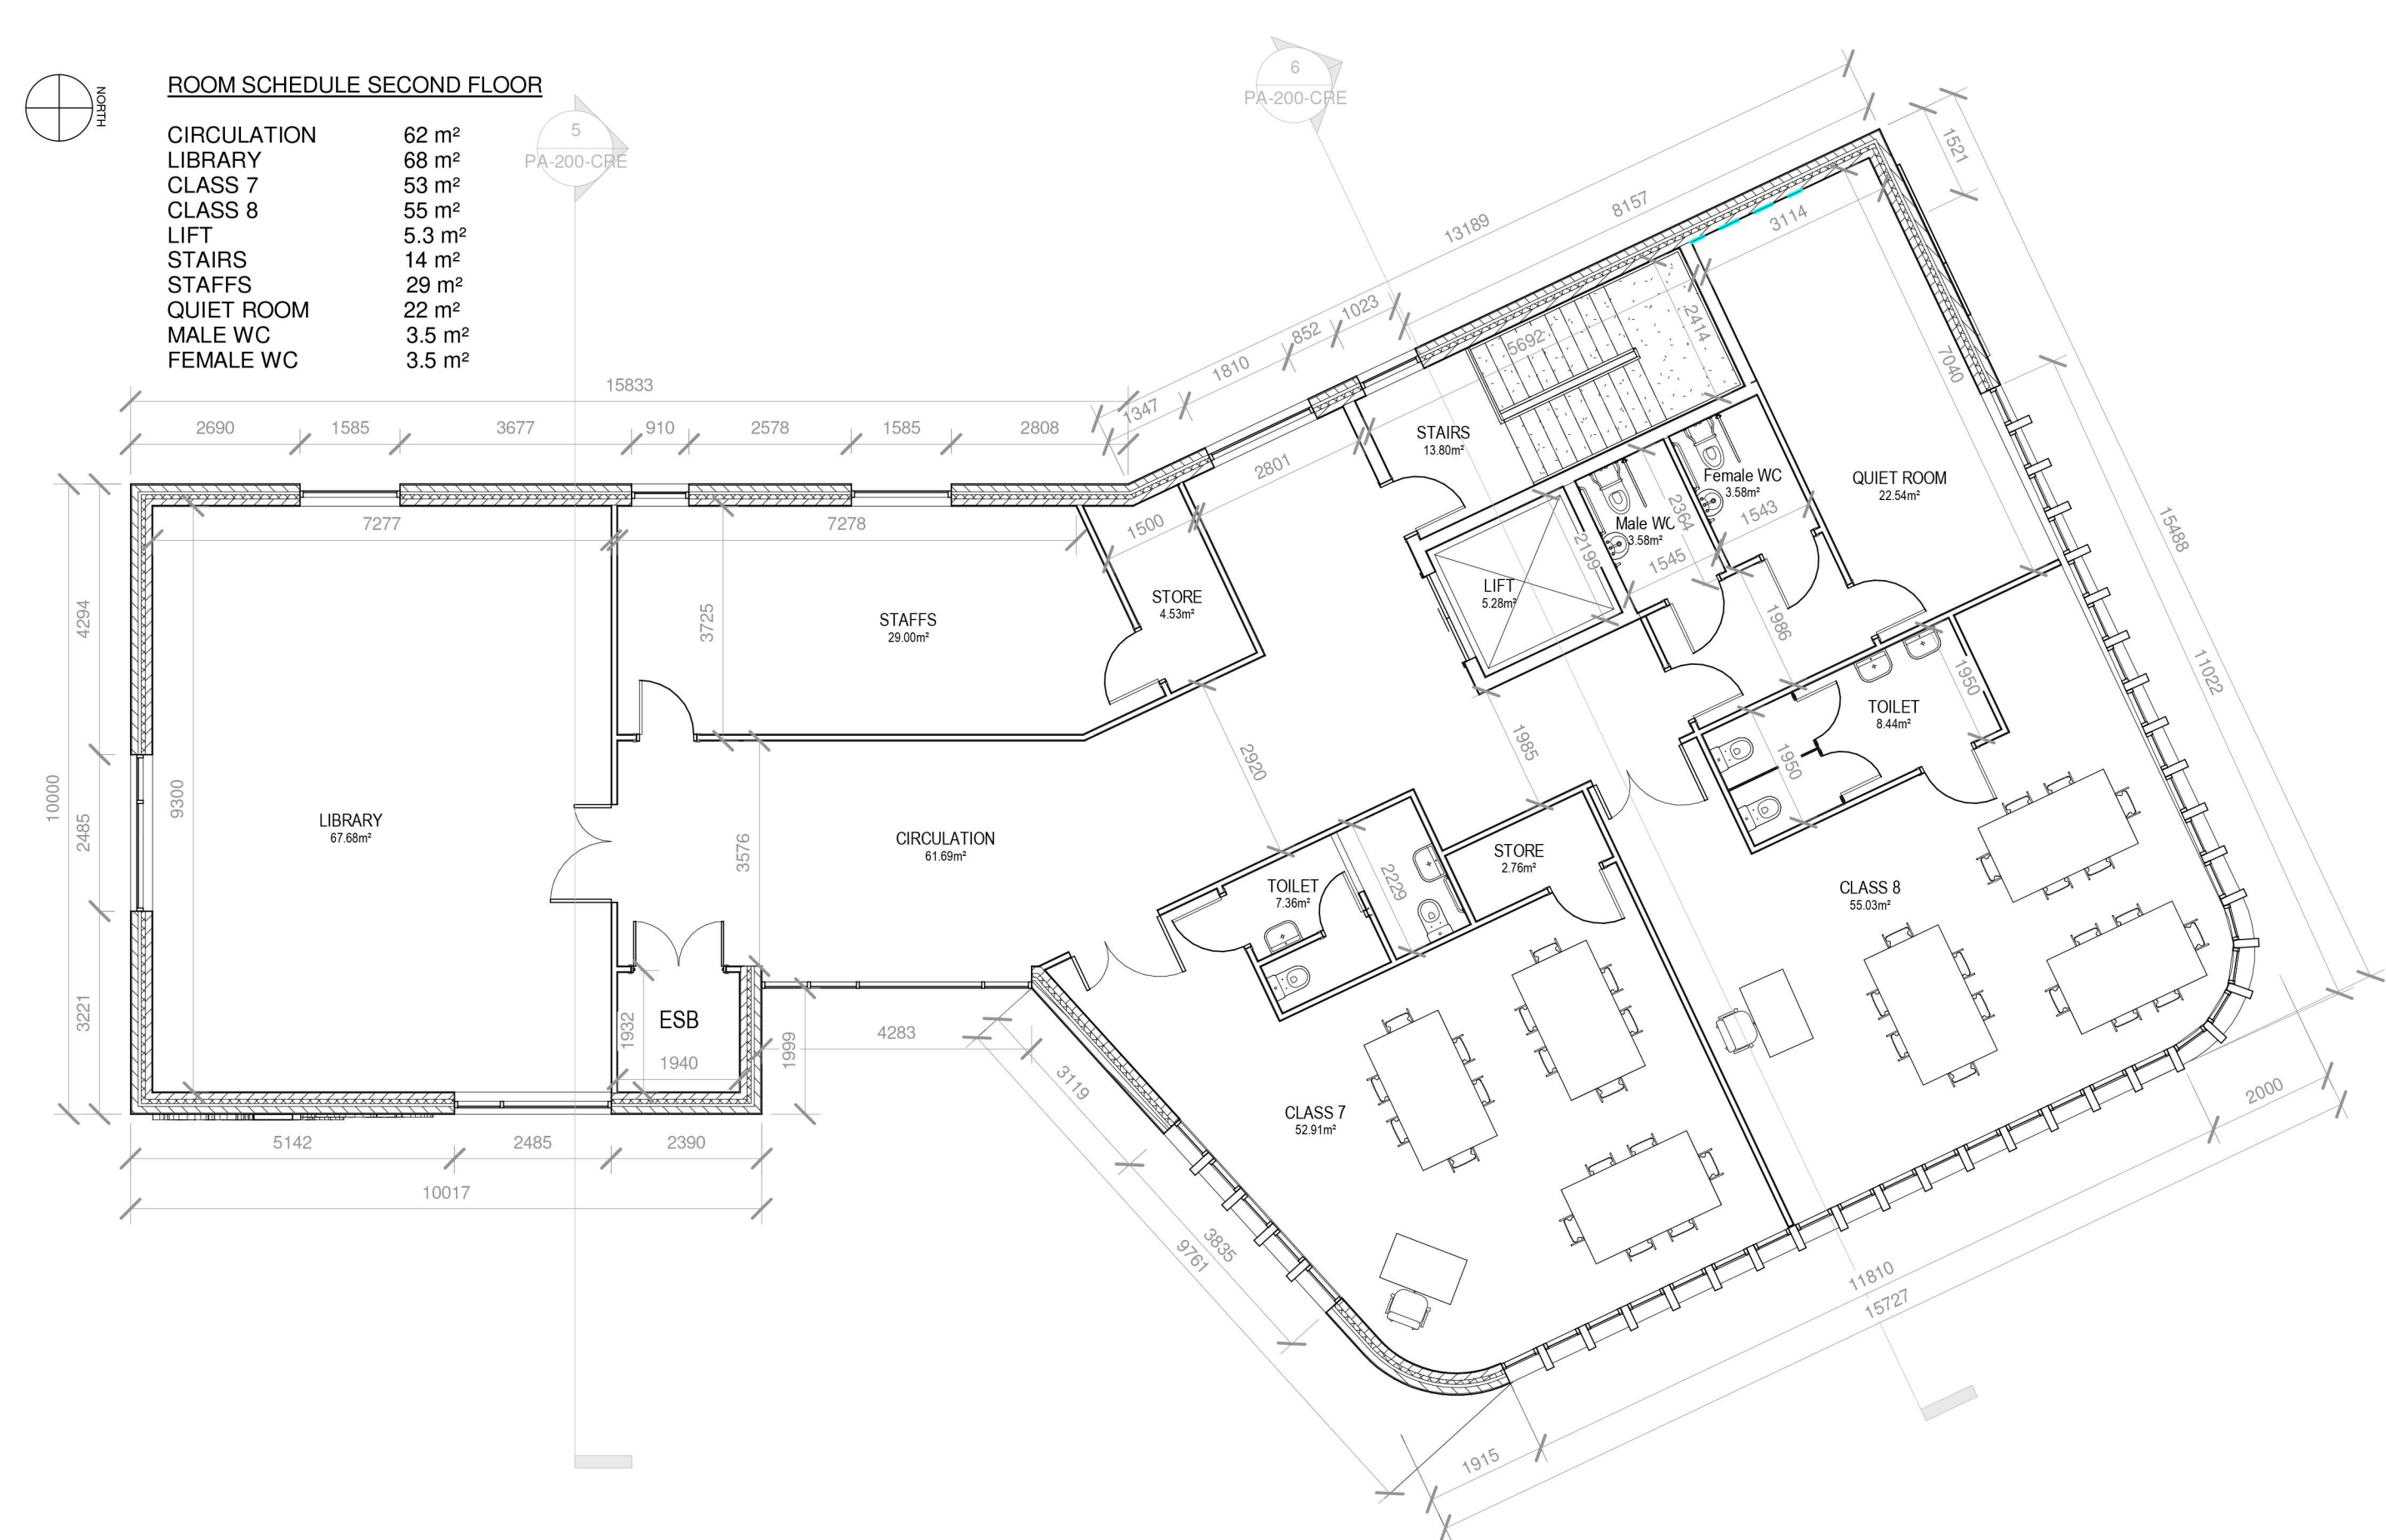

3 CRECHE-Second Floor Plan
1 : 100

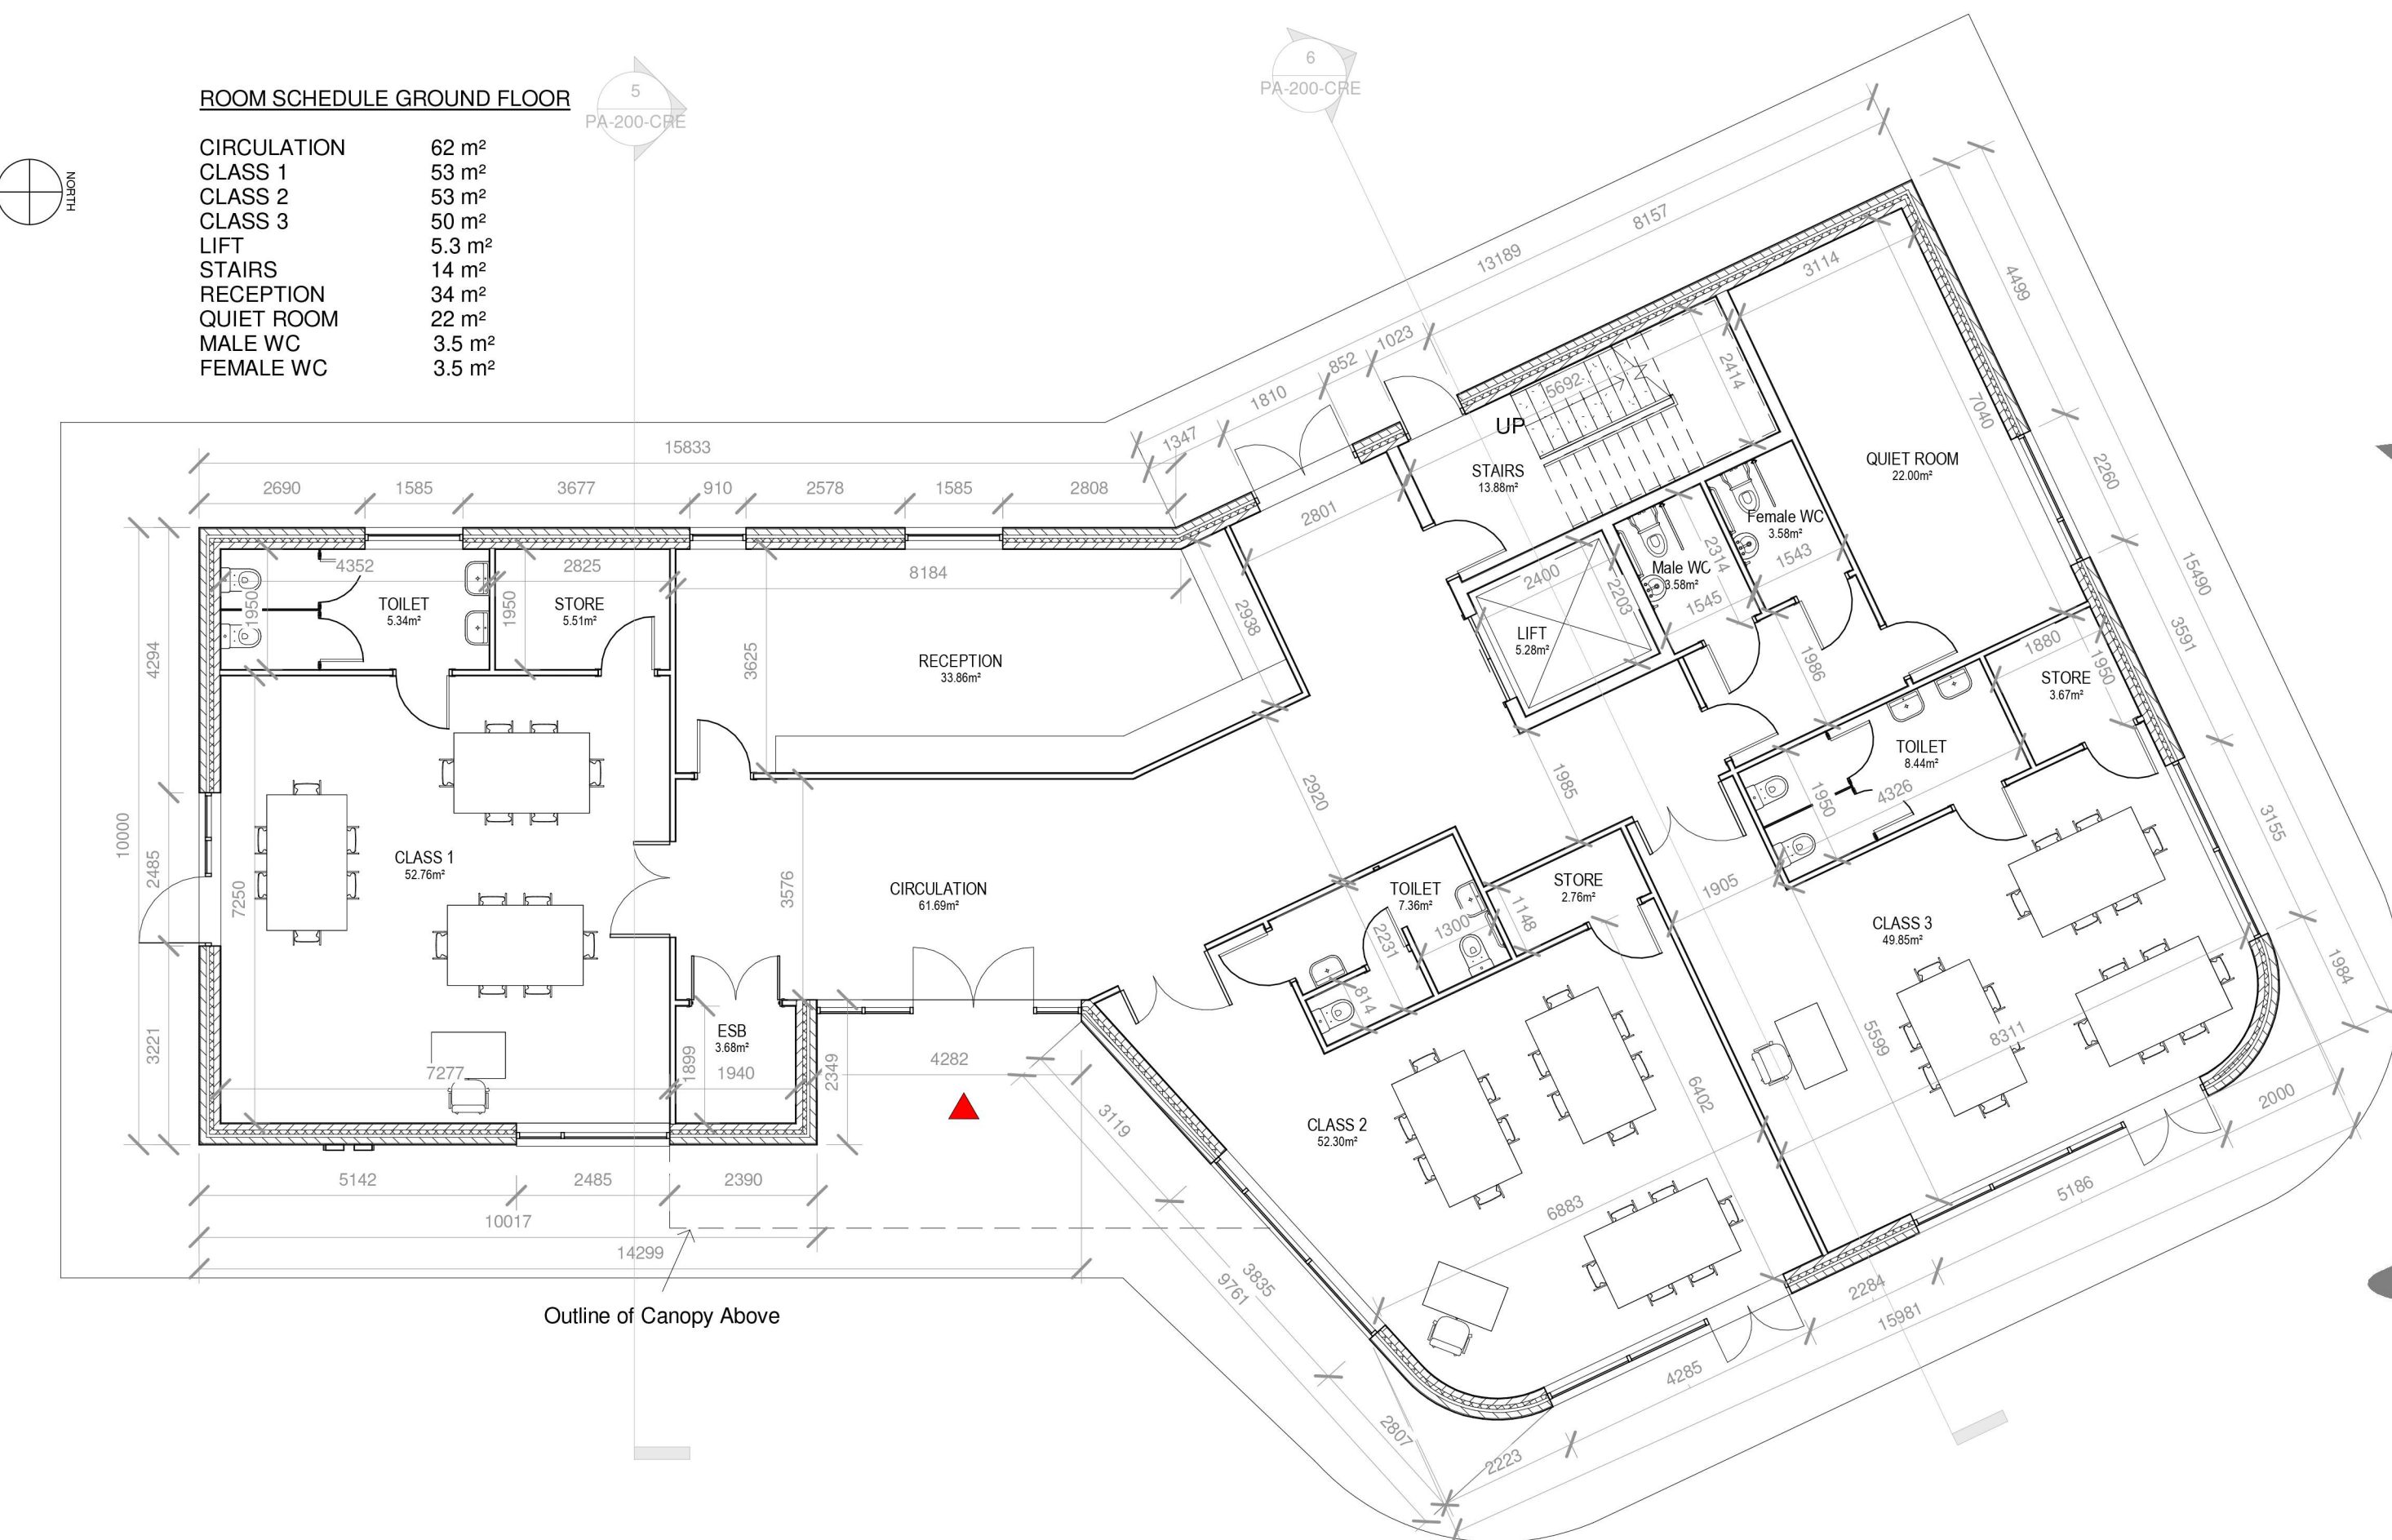

1 CRECHE-Ground Floor Plan
1 : 100



4 CRECHE-3D View

5 CRECHE-3D View

REV. NR	ISSUED BY	REV. DESCRIPTION	REV. DATE

CPM NOTE: ALL WORKS TO BE CARRIED OUT USING PROPER MATERIALS WHICH ARE FIT FOR THE USE THEY ARE INTENDED AND FOR THE COUNTRY IN WHICH THEY ARE TO BE USED. ALL MATERIALS USED IN CONNECTION WITH THE WORKS TO COMPLY WITH THE CONSTRUCTION PRODUCTS REGULATION (CPR) NO. 305/2011 AND THE HARMONISED TECHNICAL SPECIFICATIONS STANDARDS THAT FALL WITHIN THE SCOPE OF THE CPR NO. 305/2011.			
 van Dijk Architects MILL HOUSE, MILL STREET, DUNDALK, CO. DUBLIN PH. 042-9354466 FAX. 042-9354460 INFO@VANDIJKARCHITECTS.COM			
DRAWING TITLE: CRECHE BLOCK - GF-FF-SF PLANS			
SCALE AS INDICATED	DRAWING NUMBER: PROJECTA-100-CRE	JOB: PROJECT NAME	CLIENT: OWNER
REVISION: 1	DESIGNED BY: AUTHOR	DATE: ISSUE DATE	

NOTE: FIGURED DIMENSIONS MUST BE USED IN PREFERENCE TO SCALED DIMENSIONS. ANY DIMENSIONAL DISCREPANCIES MUST BE REPORTED TO THE ARCHITECT IMMEDIATELY. THIS DRAWING REMAINS THE COPYRIGHT OF VAN DIJK ARCHITECTS. IT MUST NOT BE USED FOR ANY PURPOSES WITHOUT THE EXPRESSED PERMISSION OF THE ARCHITECT. NO PART OF THIS DRAWING OR REDISTRIBUTED THESE DRAWINGS OR ANY ADDITIONAL INFORMATION WITHOUT THE EXPRESSED APPROVAL OF vanDijk Architects			
---	--	--	--