



Rev.	By	Date	Description

NORTH

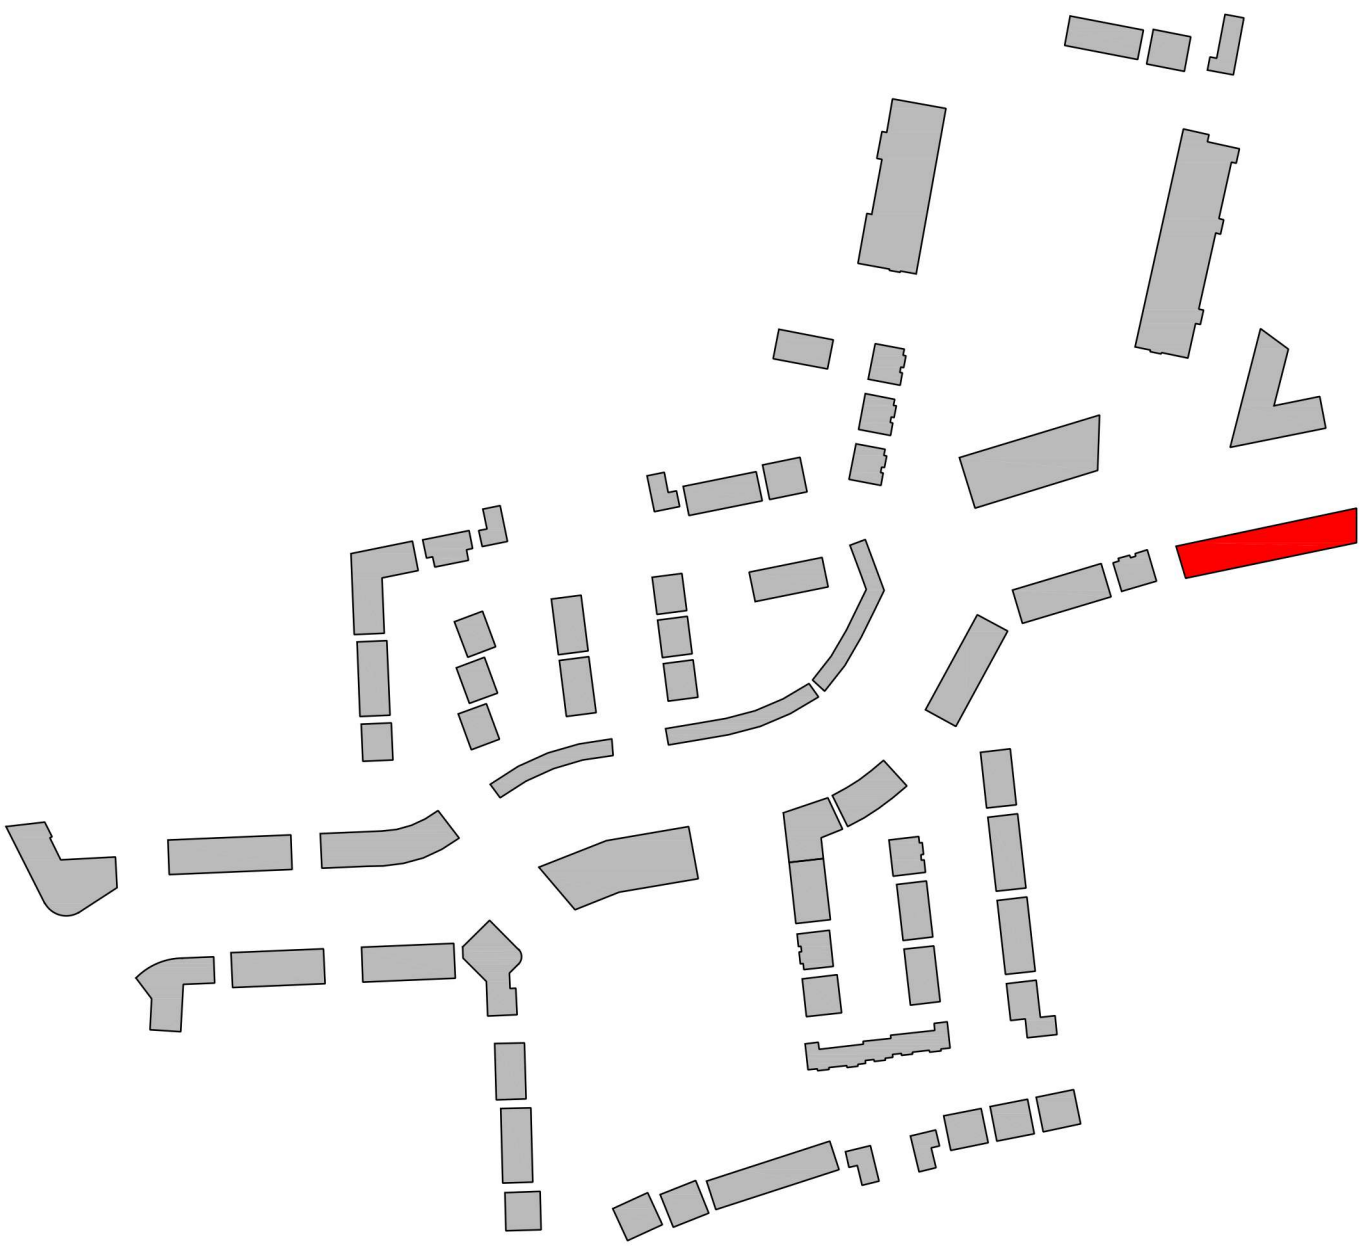

CPR Note:
All works to be carried out using proper materials which are fit for the use they are intended and for the condition in which they are to be used.
All materials used in connection with the works to comply with the Construction Products Regulation (EU) No. 305/2011 and the harmonised technical specification/standards that fall within the remit of the CPR No. 305/2011

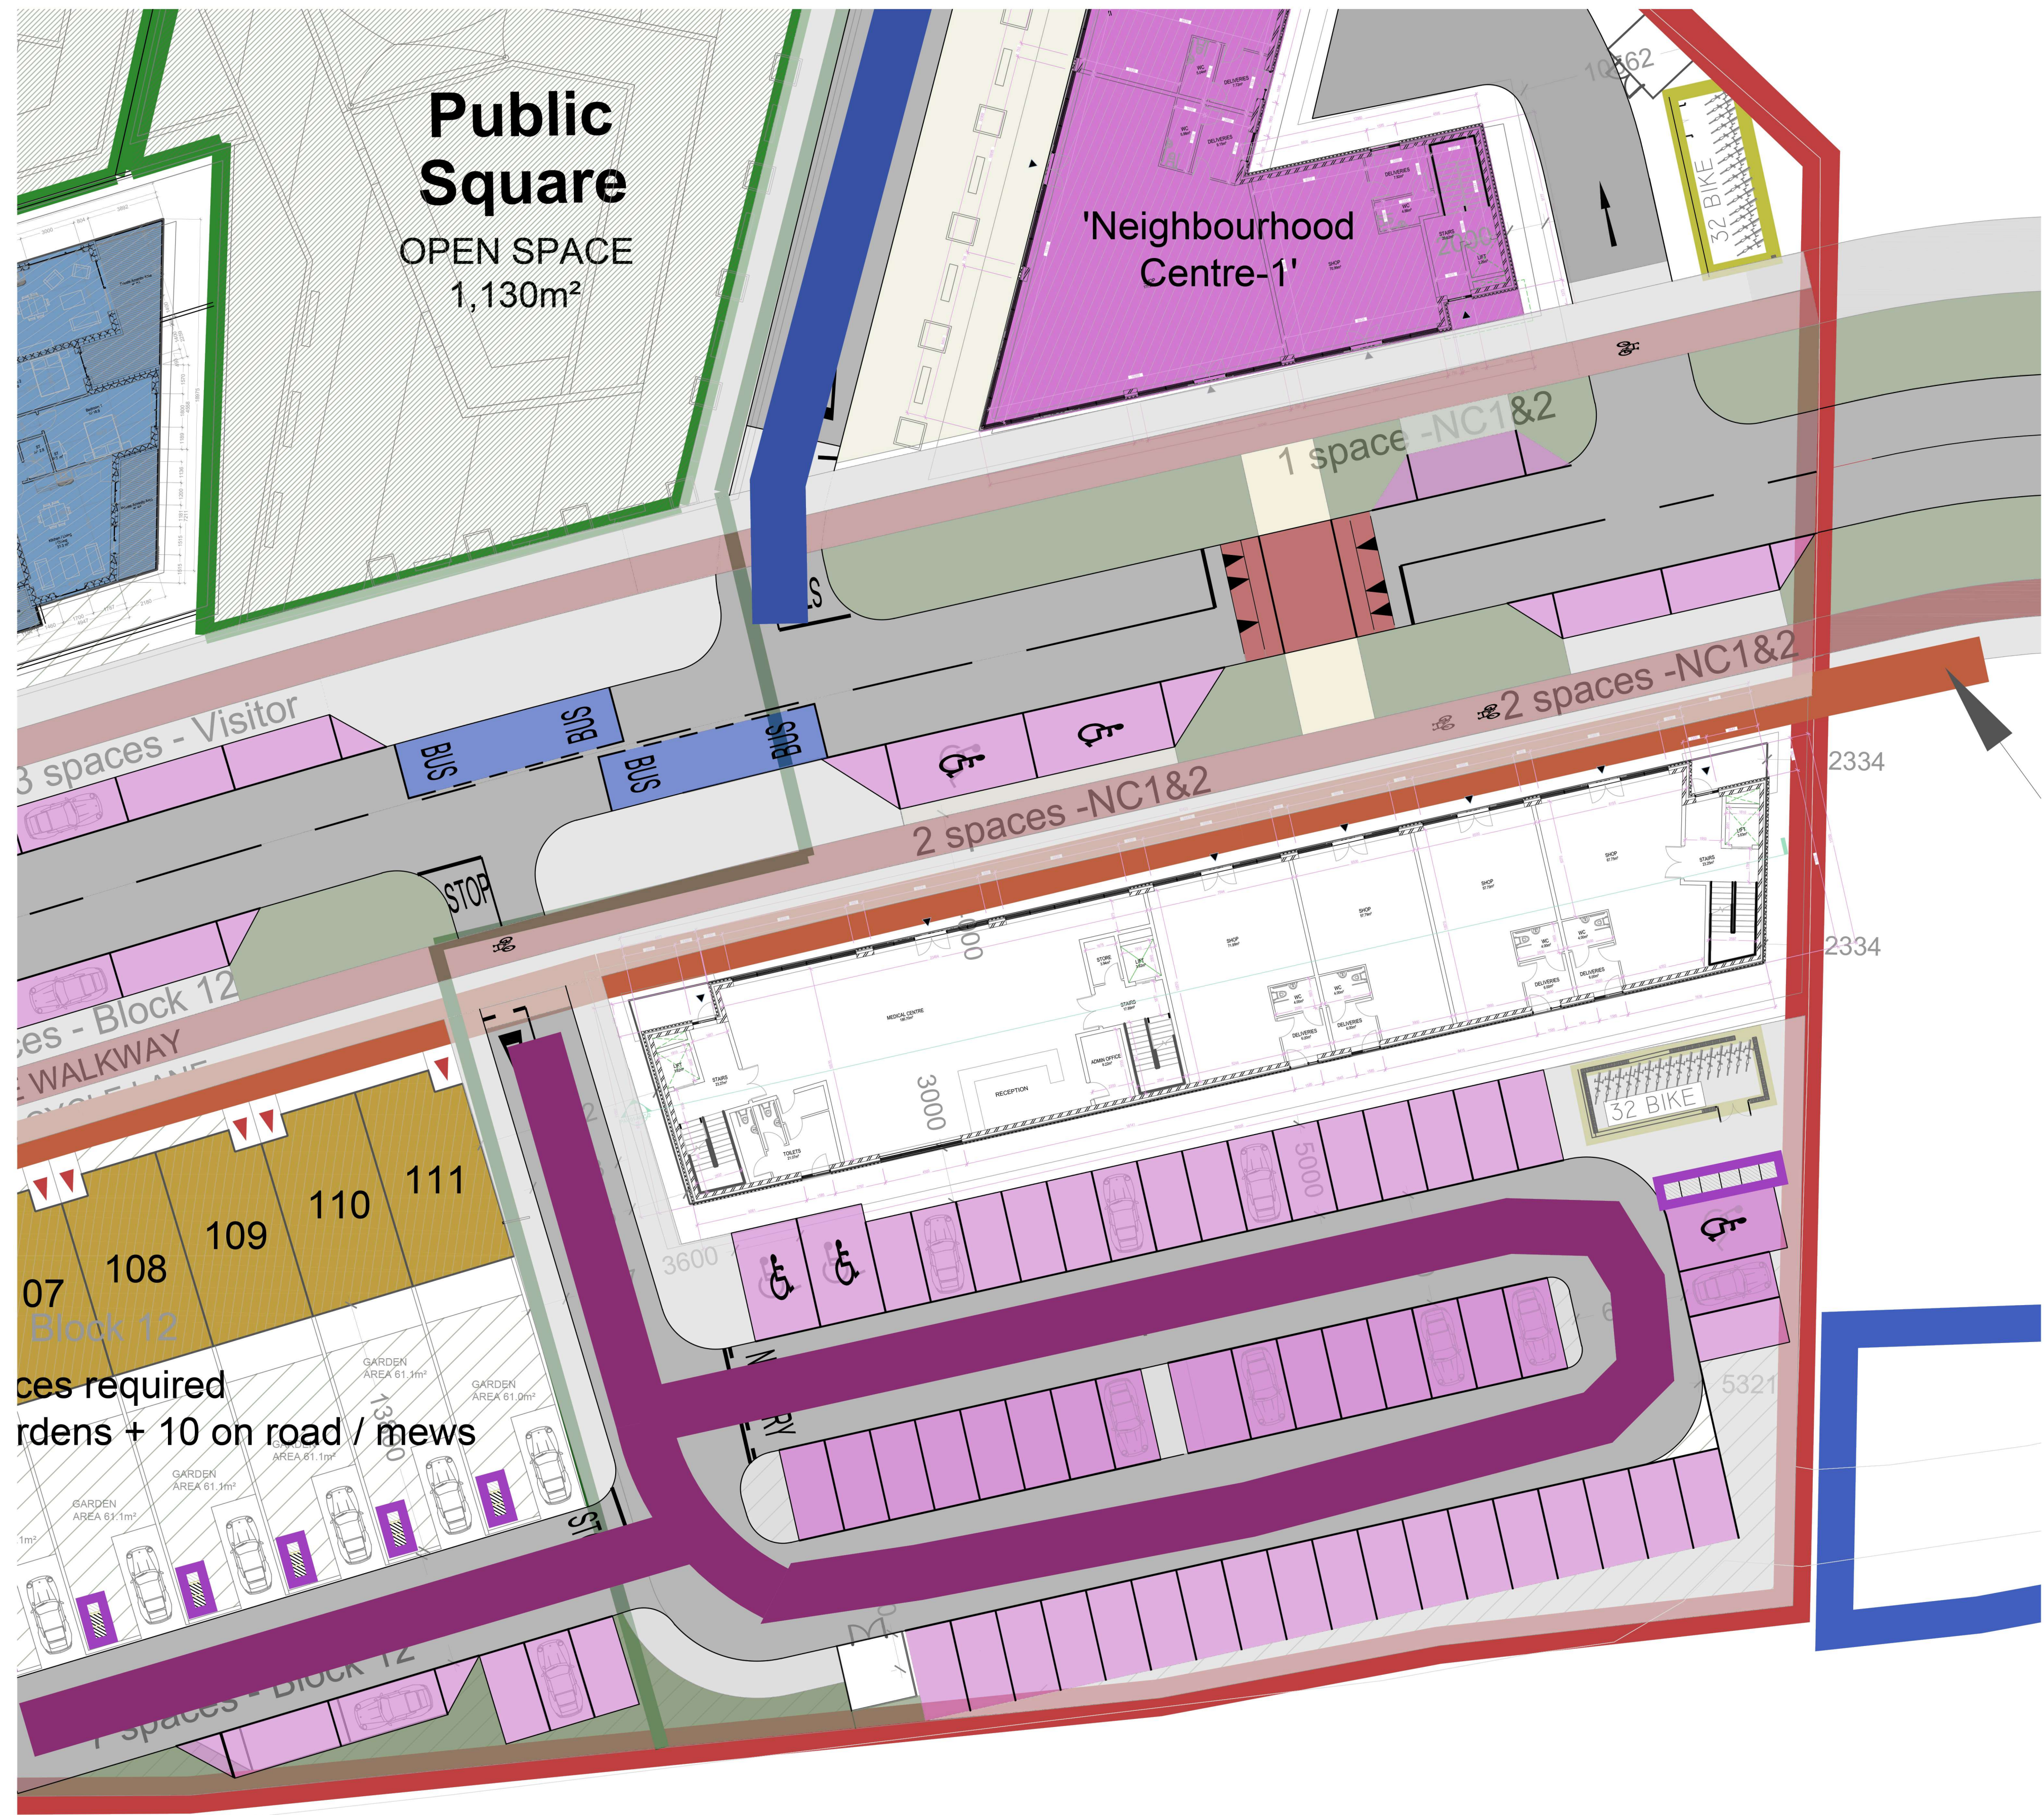

van Dijk Architects
MILL HOUSE, MILL STREET, DUNDALK, CO. LOUTH
PH. 042-9354666 FAX. 042-9354660
INFO@VANDIJKARCHITECTS.COM

DRAWING TITLE			
NEIGHBOURHOOD CENTRE 2 GROUND FLOOR PLAN IN CONTEXT			
SCALE	DRAWING NUMBER	DATE	CLIENT
AS INDICATED	1757-PA-102-NHC-2	2021	CLONMINGH TULLAMORE
PROVEN	START DATE	CLIENT	STEINFORT INVESTMENT
AI	1757-PA-NHC	AC	JUNE 2021
PROVEN BY	DATE	NOTE	
AC	JUNE 2021	FIGURED DIMENSIONS MUST BE USED IN PREFERENCE TO SCALED DIMENSIONS. ANY DIMENSIONAL DISCREPANCIES MUST BE REPORTED TO THE ARCHITECT IMMEDIATELY. THIS DRAWING REMAINS THE COPYRIGHT OF VAN DIJK ARCHITECTS. IT MUST NOT BE USED FOR ANY PURPOSE BUILDING OR OTHERWISE WITHOUT THE EXPRESS PERMISSION OF THIS PRACTICE. DO NOT COPY OR REPRODUCE THESE DRAWINGS OR ANY ADDITIONAL INFORMATION WITHOUT THE EXPRESSED APPROVAL OF vanDijk Architects	

NHC - 2
1:200